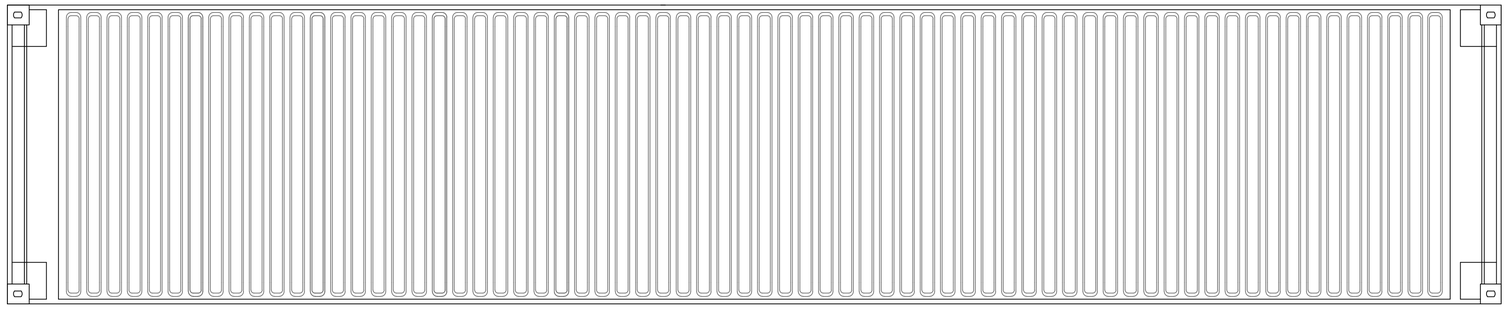

ROOF PLAN
SCALE 1:25

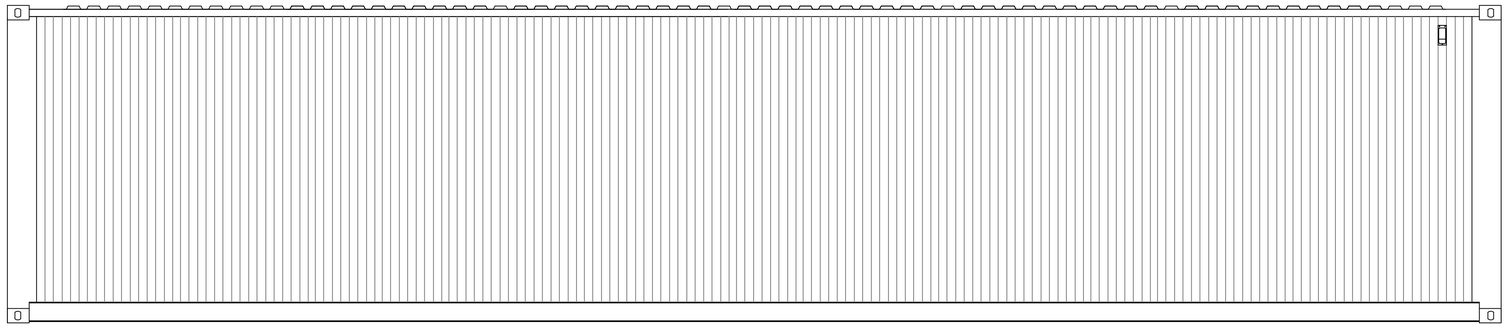

SIDE ELEVATION
SCALE 1:25

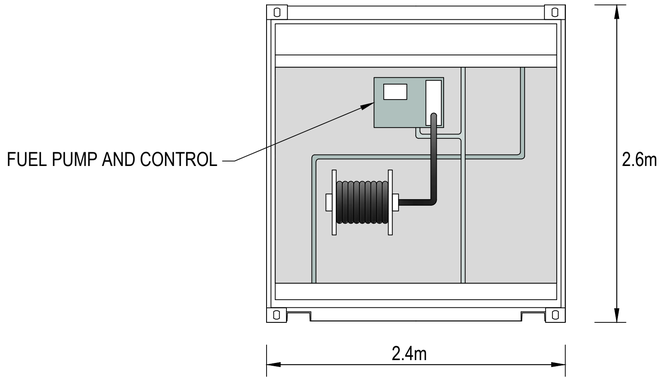

END ELEVATION
SCALE 1:25

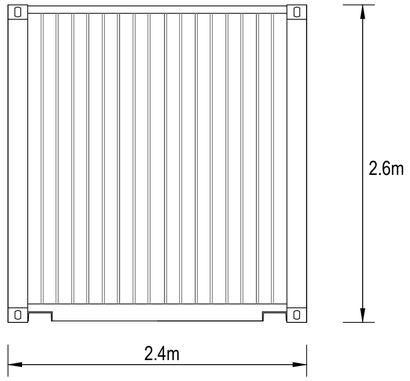

END ELEVATION
SCALE 1:25

50,000 LITRE CONTAINERISED DIESEL DISPENSING TANK

This drawing has been prepared for the use of AECOM's client. It may not be used, modified, reproduced or relied upon by third parties, except as agreed by AECOM or as required by law. AECOM accepts no responsibility, and denies any liability whatsoever, to any party that uses or relies on this drawing without AECOM's express written consent. Do not scale this document. All measurements must be obtained from the stated dimensions.

AECOM

PROJECT

GALE COMMON EXTRACTION PROJECT

CLIENT

EP UK INVESTMENTS

CONSULTANT

AECOM LEEDS
5th FLOOR
2 CITY WALK
LEEDS
LS11 9AR
0113 391 6800 tel
www.aecom.com

DRAWING STATUS

FOR PLANNING

ISSUE/REVISION

I/R	DATE	DESCRIPTION

SCALE @ A1

1:25

PROJECT NUMBER

60589011

SHEET TITLE

PROPOSED
DIESEL TANK ELEVATIONS
AND LAYOUT PLAN

SHEET NUMBER **REV.**

60589011/IN/DW/005